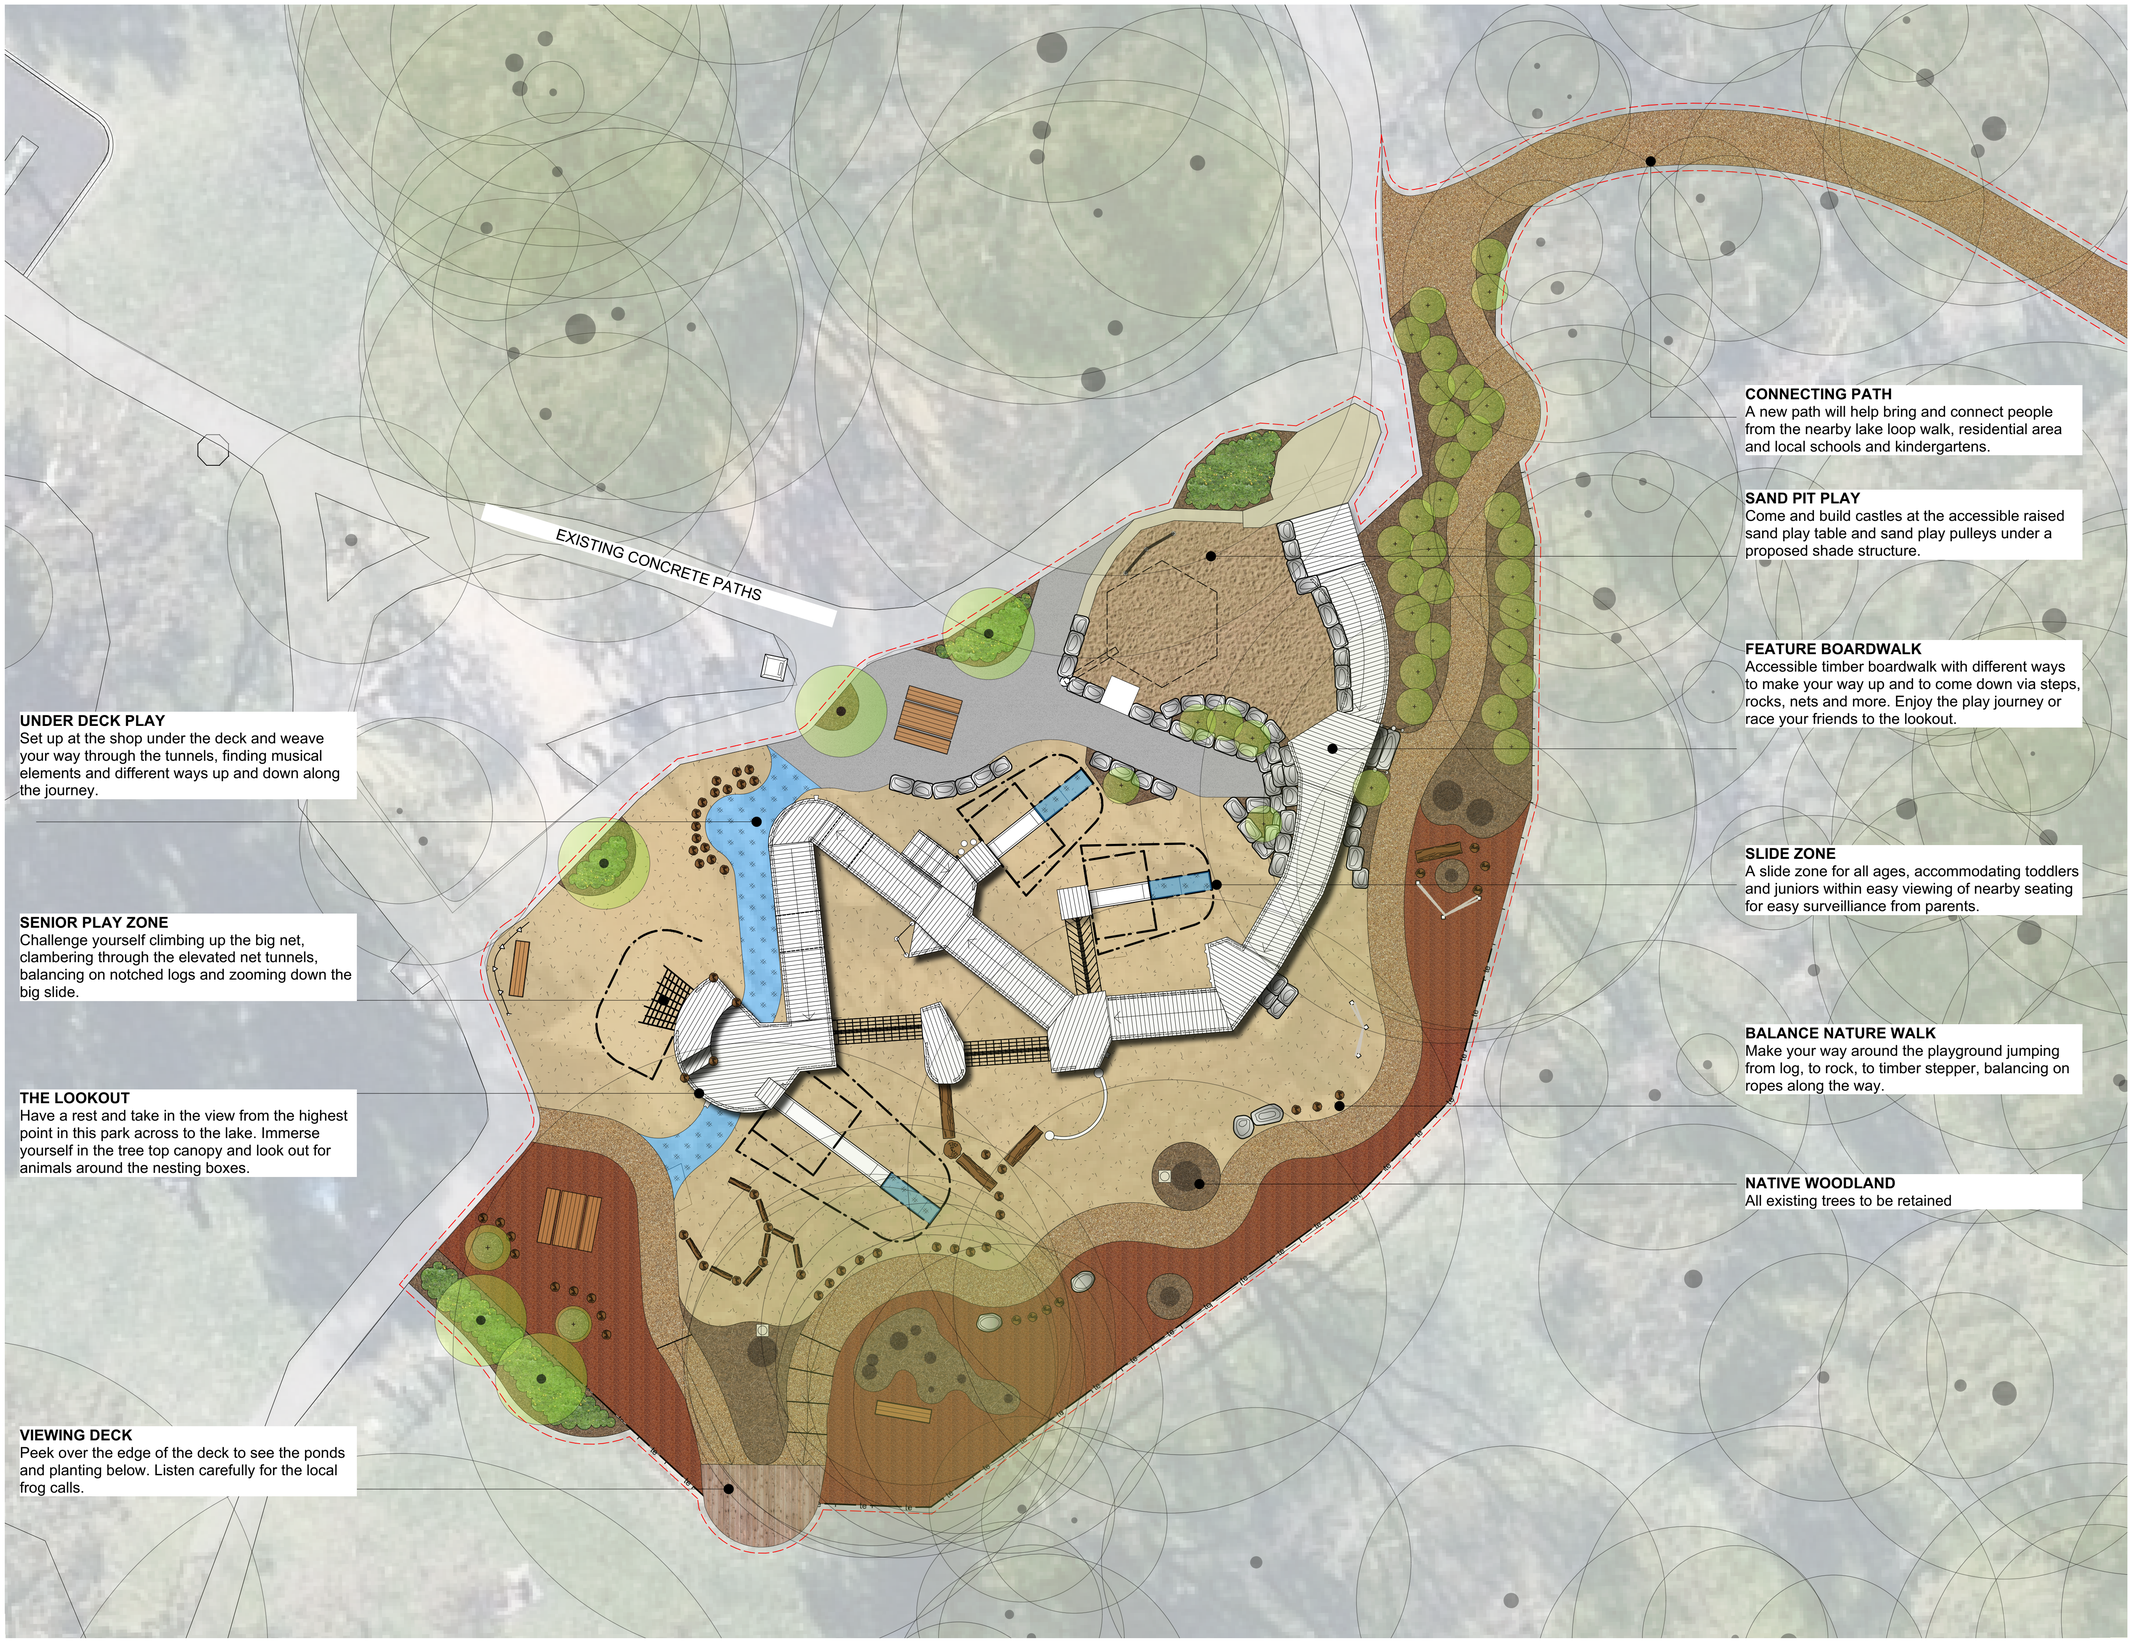


UNDER DECK PLAY
Set up at the shop under the deck and weave your way through the tunnels, finding musical elements and different ways up and down along the journey.

SENIOR PLAY ZONE
Challenge yourself climbing up the big net, clambering through the elevated net tunnels, balancing on notched logs and zooming down the big slide.

THE LOOKOUT
Have a rest and take in the view from the highest point in this park across to the lake. Immerse yourself in the tree top canopy and look out for animals around the nesting boxes.

VIEWING DECK
Peek over the edge of the deck to see the ponds and planting below. Listen carefully for the local frog calls.

CONNECTING PATH
A new path will help bring and connect people from the nearby lake loop walk, residential area and local schools and kindergartens.

SAND PIT PLAY
Come and build castles at the accessible raised sand play table and sand play pulleys under a proposed shade structure.

FEATURE BOARDWALK
Accessible timber boardwalk with different ways to make your way up and to come down via steps, rocks, nets and more. Enjoy the play journey or race your friends to the lookout.

SLIDE ZONE
A slide zone for all ages, accommodating toddlers and juniors within easy viewing of nearby seating for easy surveilliance from parents.

BALANCE NATURE WALK
Make your way around the playground jumping from log, to rock, to timber stepper, balancing on ropes along the way.

NATIVE WOODLAND
All existing trees to be retained

LEGEND

BOUNDARY FENCELINE

STAGE 1 WORKS

SOFT LANDSCAPING

PROTECT AND RETAIN EXISTING TREES DURING CONSTRUCTION FOLLOWING GUIDELINES IN AS4970-2009. (PROTECTION OF TREES ON DEVELOPMENT SITES)

PROPOSED TREES

PROPOSED GARDEN BEDS

PROPOSED GARDEN BED MULCH

PAVING

EXISTING CONCRETE

PROPOSED CONCRETE PAVING TYPE 1 STANDARD GREY

SURFACES

PROPOSED COMPACTED GRANITIC SAND SURFACE

PROPOSED SAND

PROPOSED PLAYGROUND MULCH (IMPACT ATTENUATING TO AS 4422)

PROPOSED SUPERFINE COMPOSTED MULCH

PROPOSED SYNTHETIC RUBBER SURFACE

ROCK

ROCK EDGING

FEATURE BOULDERS

LOG

TIMBER LOG EDGING

FEATURE TIMBER LOG

TIMBER STEPPERS

DECKING

PROPOSED TIMBER DECK WITH GUARDRAIL

FURNITURE

TIMBER BENCH

TABLE AND CHAIRS

MISCELLANEOUS

PLAY EQUIPMENT ELEMENTS

NEST BOXES

SHADE STRUCTURE

BIN

Community Consultation Plan

Banjo Paterson Reserve

Bunurong Country
51 Paterson Drive, Lynbrook VIC 3975

CLIENT: City of Casey

LANDSCAPE ARCHITECT: Jeavons Landscape Architects

Job No.	213531
Date:	21.02.22
Dwg No:	CP04 1
Scale:	1:100 @ A1

0 1 2 3 4 5m

Scale 1:100