

LOCAL TRAFFIC MANAGEMENT SCHEME



EDRINGTON PARK DRIVE - BERWICK

NOTES:


- ALL WORKS ARE TO BE CARRIED OUT IN ACCORDANCE WITH THE CONDITIONS OF CONTRACT, CURRENT CITY OF CASEY SPECIFICATIONS AND TO THE SATISFACTION OF THE CONTRACT SUPERINTENDENT.
- ALL DIMENSIONS ARE IN METRES UNLESS OTHERWISE NOTED.
- THE LOCATIONS OF ALL EXISTING SERVICES SHOWN ON THESE PLANS ARE APPROXIMATE AND THEIR EXACT LOCATIONS MUST BE PROVEN ON SITE BY THE CONTRACTOR PRIOR TO THE COMMENCE OF ANY WORKS. ANY DISCREPANCIES MUST BE REPORTED TO THE SUPERINTENDENT.
- WARNING - UNDERGROUND ELECTRICITY CABLES EXIST WITHIN THE SCOPE OF WORKS.**
- ANY DAMAGE CAUSED TO EXISTING SERVICES AND ANY COSTS ASSOCIATED WITH REPAIRS OR LOSS ARE THE RESPONSIBILITY OF THE CONTRACTOR.
- UNLESS SHOWN OTHERWISE, NO TREES SHALL BE REMOVED OR TRIMMED WITHOUT THE PRIOR CONSENT OF THE SUPERINTENDENT
- THE CONTRACTOR IS RESPONSIBLE FOR THE REMOVAL AND DISPOSAL OF ALL RUBBISH AND SPOIL FROM THE SITE.
- NO TOPSOIL SHALL BE REMOVED FROM SITE WITHOUT THE PRIOR CONSENT OF THE SUPERINTENDENT.
- ALL NATURE STRIPS, VERGES, BATTERS AND DISTURBED AREAS MUST BE TOPSOILED WITH 75mm MINIMUM DEPTH OF APPROVED LOAM AND SOWN WITH SEED TO THE SATISFACTION OF THE SUPERINTENDENT.
- THE CONTRACTOR MUST ERECT AND IS RESPONSIBLE FOR MAINTAINING ALL WORKSITE TRAFFIC MANAGEMENT SIGNS, WARNING SIGNS, SITE FENCING, BARRICADES, LIGHTS, SHORING, AND OTHER MEASURES NECESSARY TO KEEP THE WORK SITE SAFE AND TO PROTECT THE PUBLIC FROM THE WORKS.
- ALL LINEMARKING AND SIGNAGE MUST BE INSTALLED IN ACCORDANCE WITH AS 1742.1 AND AS 1742.2 UNLESS SHOWN OTHERWISE. LINEMARKING TO BE INSTALLED USING EXTRUDED LONG LIFE THERMOPLASTIC PAINT.

SHEET INDEX:


C01	LOCALITY PLAN, NOTES AND SHEET INDEX
C02	LAYOUT PLAN 1 OF 3 - LOCATIONS 1 AND 2
C03	LAYOUT PLAN 2 OF 3 - LOCATIONS 3 AND 4
C04	LAYOUT PLAN 3 OF 3 - LOCATIONS 5 AND 6
C05	PLATFORM DETAILS AND SIGNAGE PLAN

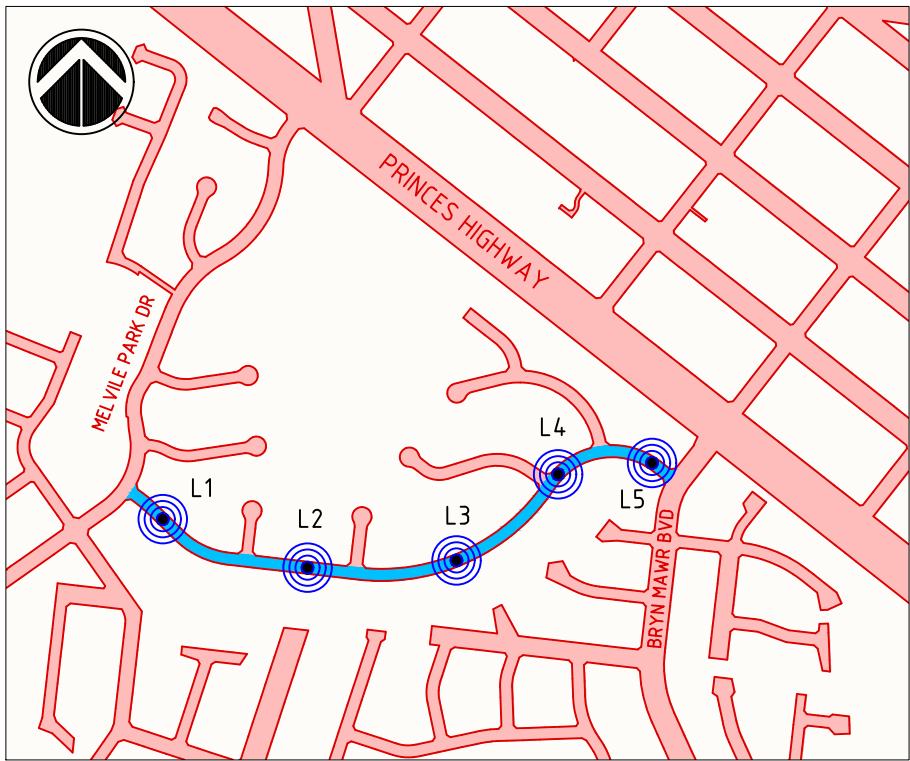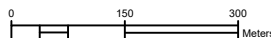

TREATMENT LOCATIONS - SCALE: 1:10,000

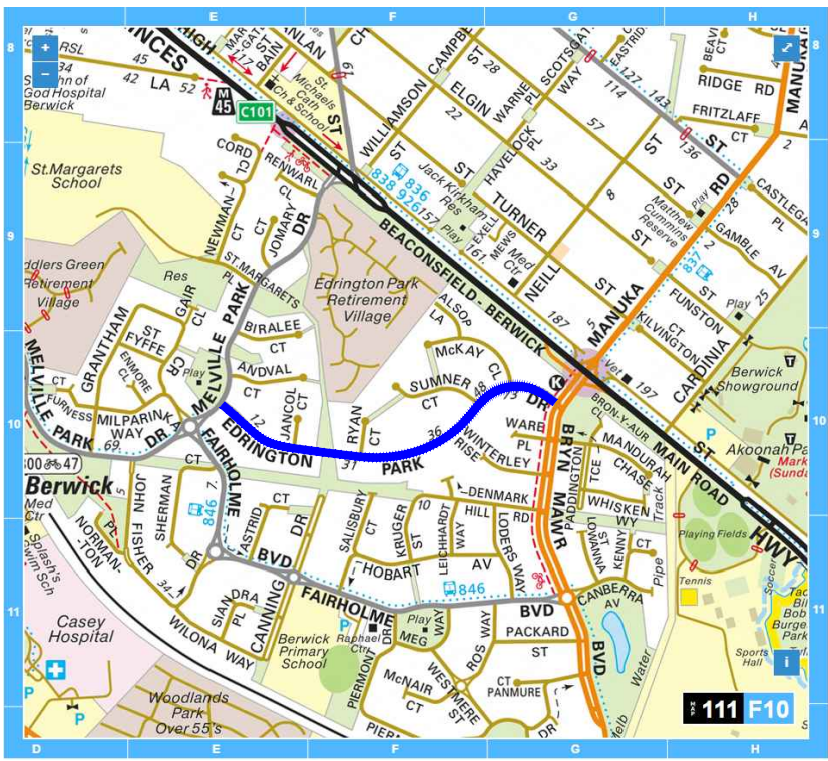

LOCATION OF WORKS: MELWAYS MAP 111 F10

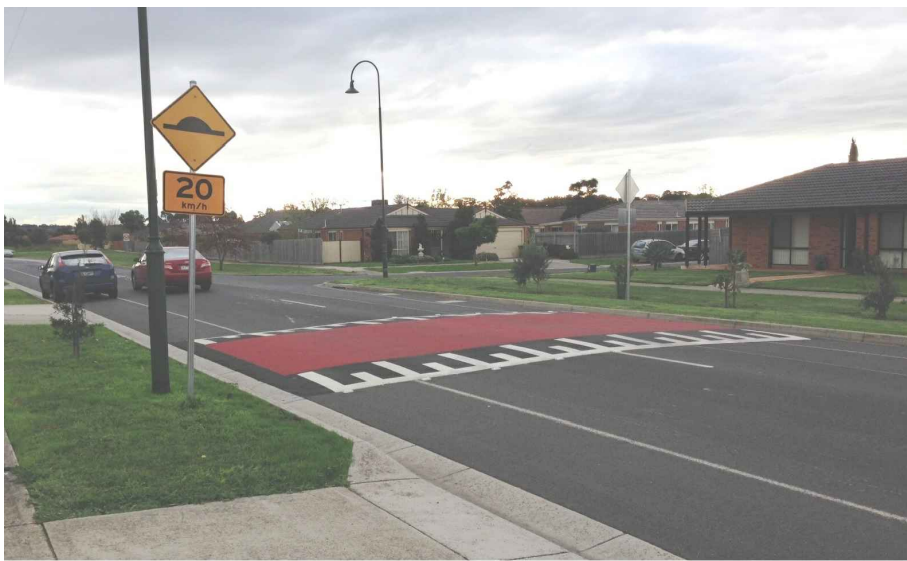

EXAMPLE TREATMENT



PRELIMINARY

LEGEND

PROPOSED DRAINAGE	GAS MAIN	FIRE PLUG	SEWER MANHOLE	GRAVEL DRIVE	PSM
PROPOSED DRAINAGE PITS	WATER MAIN	STOP VALVE	TELEPHONE PIT	CONCRETE DRIVE	TITLE PEG
EXISTING DRAINAGE	TELEPHONE U/G	FIRE HYDRANT	TELEPHONE POLE	THICKENED PATH	NATURAL SURFACE
EXISTING DRAINAGE PITS	POWER U/G	POWER POLE	TELEPHONE BOX	TREE	HOUSE NO.
EXISTING KERB AND CHANNEL	POWER OVERHEAD	LIGHT POLE	GAS VALVE	TREE REMOVAL	LOT/LP NO.
	SEWER MAIN	POWER PIT	HOUSE DRAIN	TREE STUMP	PIT NO.

AMENDMENTS

DATE	REMARKS	REV	APP


DATUM:	A.H.D.
COORD. SYS.:	GDA94
SURVEY:	
DESIGN:	S.HAMILTON
CHECKED:	
CERTIFIED:	
BRIEF NO.	

SCALE:	AS SHOWN
JOB NO.	
DWG.FILENAME	P0.DWG
REG. FILE NO.	
MELWAY REF.	111 F10
CONTRACT NO.	


CITY OF CASEY
LOCAL TRAFFIC MANAGEMENT SCHEME
EDRINGTON PARK DRIVE, BERWICK
LOCALITY PLAN, NOTES AND SHEET INDEX

MANAGER CITY DESIGN AND CONSTRUCTION
DATE: 04.01.2019
REVISION
C01 P0
SHEET 01 OF 05

PLOTTED: 04 January, 2019 - 4:35 PM
 H:\Work\Civil Design\19-20\LTM - Edrington Park\02 Functional Design\ P0.dwg

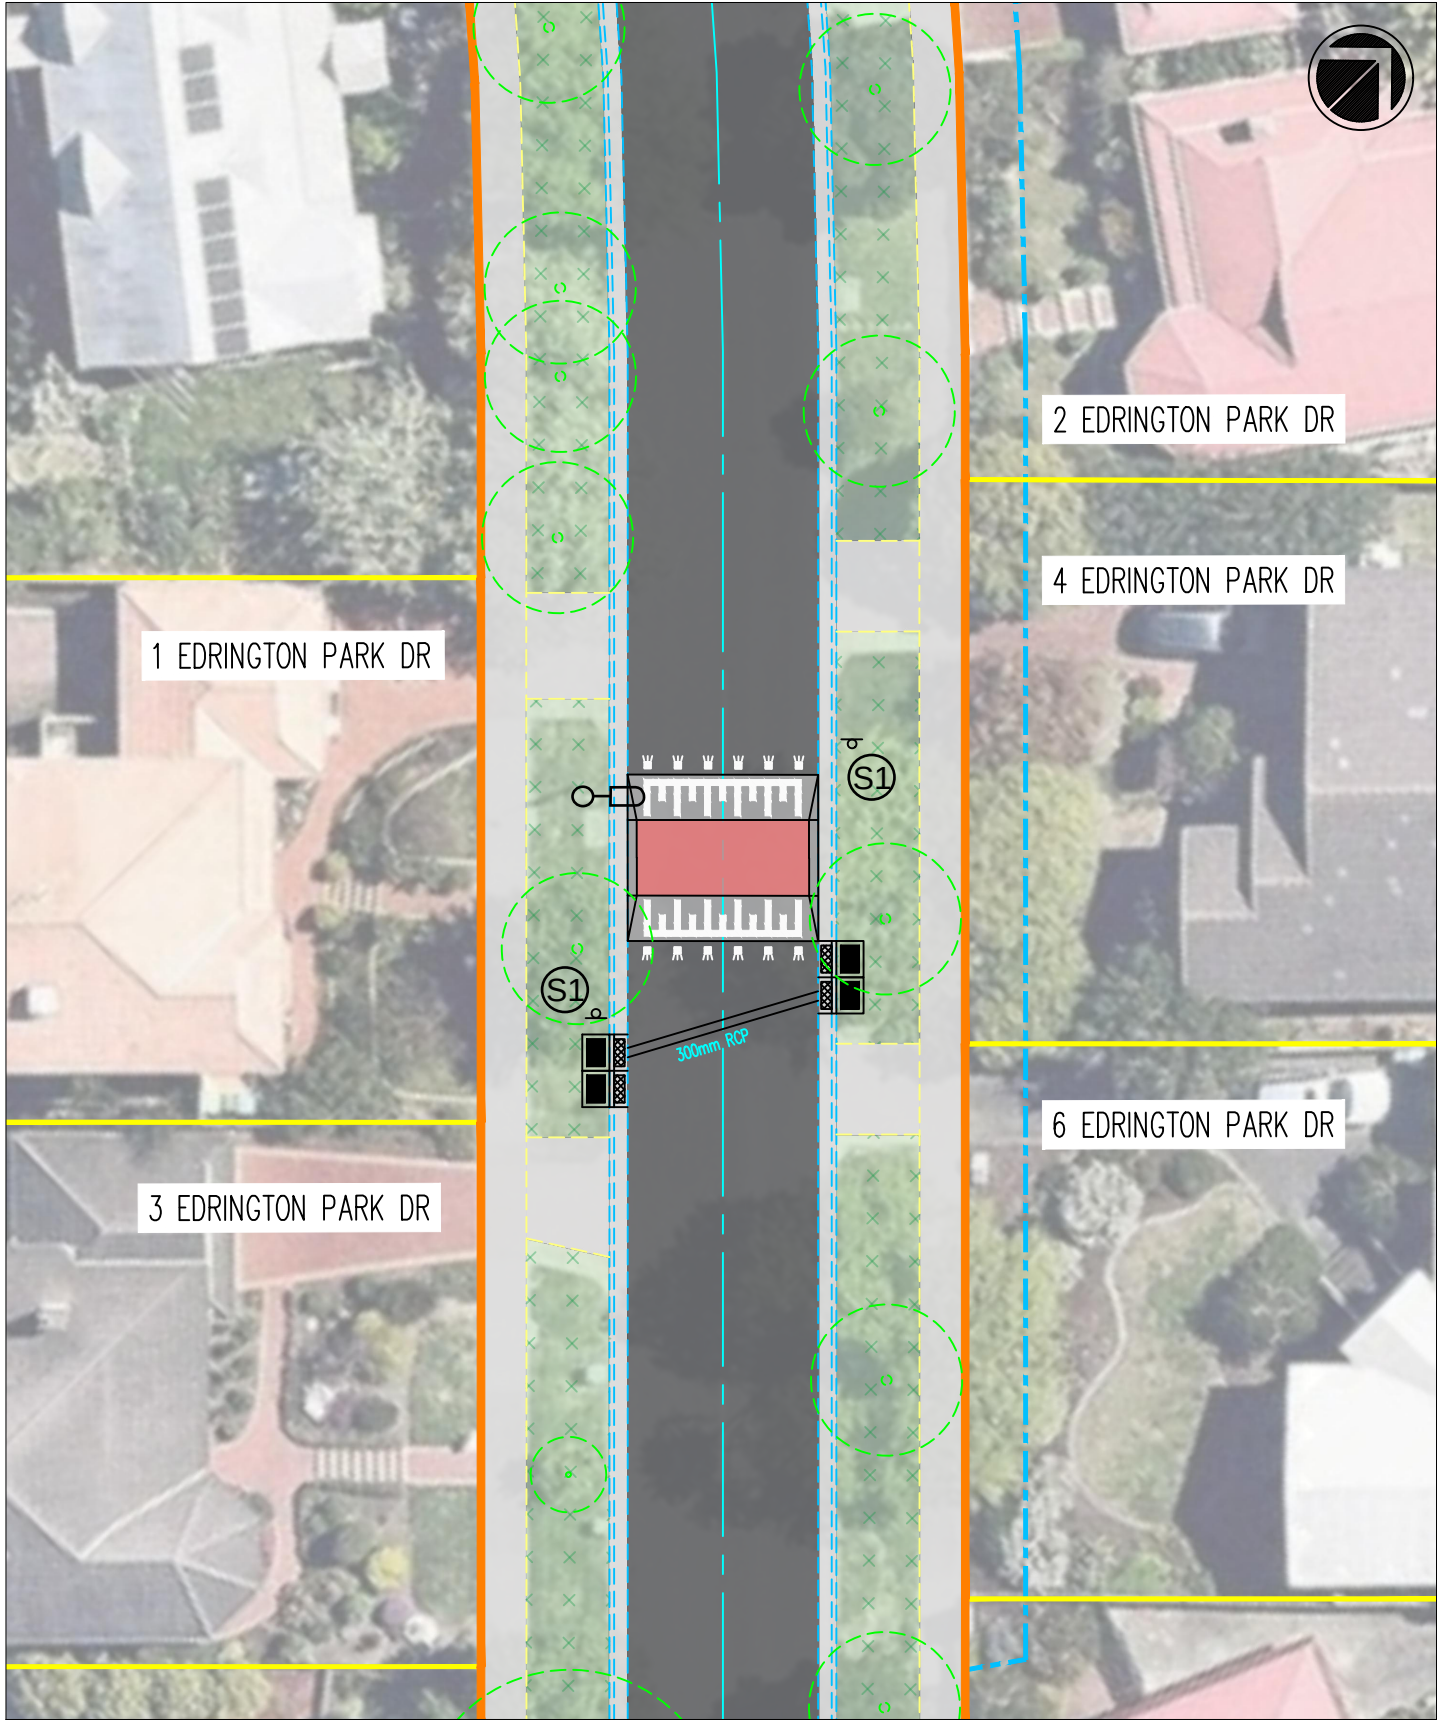

LOCATION 1 - LAYOUT PLAN
 SCALE: 1:250

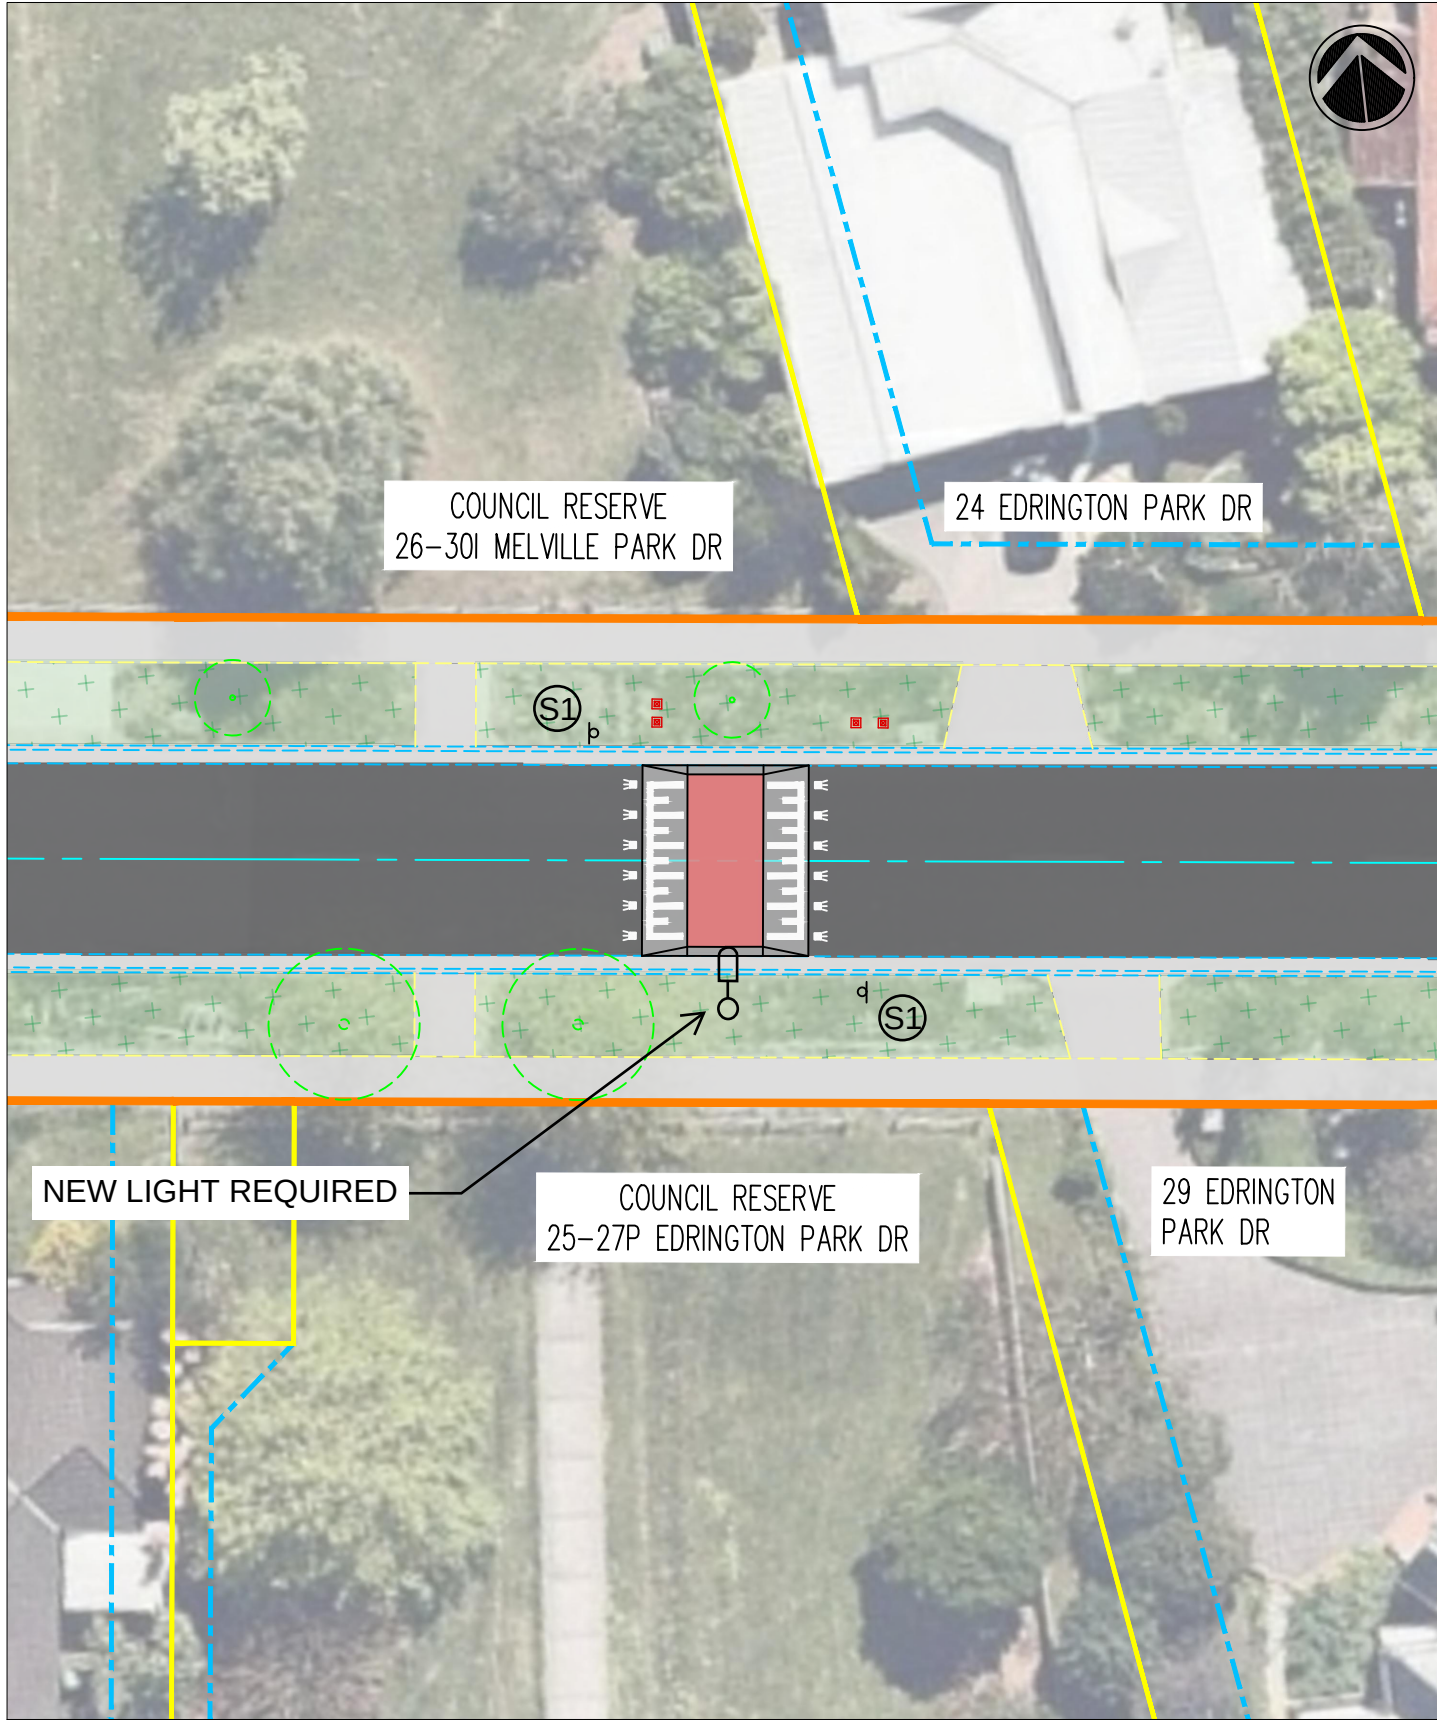

LOCATION 2 - LAYOUT PLAN
 SCALE: 1:250

PRELIMINARY



LEGEND

PROPOSED DRAINAGE	GAS MAIN	FIRE PLUG	SEWER MANHOLE	GRAVEL DRIVE	PSM
PROPOSED DRAINAGE PITS	WATER MAIN	STOP VALVE	TELEPHONE PIT	CONCRETE DRIVE	TITLE PEG
EXISTING DRAINAGE	TELEPHONE U/G	FIRE HYDRANT	TELEPHONE POLE	THICKENED PATH	NATURAL SURFACE
EXISTING DRAINAGE PITS	POWER U/G	POWER POLE	TELEPHONE BOX	TREE	HOUSE NO.
EXISTING KERB AND CHANNEL	POWER OVERHEAD	LIGHT POLE	GAS VALVE	TREE REMOVAL	LOT/LP NO.
	SEWER MAIN	POWER PIT	HOUSE DRAIN	TREE STUMP	PIT NO.

AMENDMENTS

DATE	REMARKS	REV	APP


DATUM:	A.H.D.
COORD. SYS.:	GDA94
SURVEY	-
DESIGN	S.HAMILTON
CHECKED	-
CERTIFIED	-
BRIEF NO.	-

SCALE:	AS SHOWN
JOB NO.	-
DWG.FILENAME	P0.DWG
REG. FILE NO.	-
MELWAY REF.	111 F10
CONTRACT NO.	-


CITY OF CASEY
 LOCAL TRAFFIC MANAGEMENT SCHEME
 EDRINGTON PARK DRIVE, BERWICK
 LAYOUT PLAN 1 OF 3
 LOCATIONS 1 AND 2

MANAGER CITY DESIGN AND CONSTRUCTION	DATE:	04.01.2019
-	REVISION	-
C02	P0	-
SHEET	02	OF 05

PLOTTED: 04 January, 2019 - 4:36 PM
 H:\Work\Civil Design\19-20\LTM - Edrington Park\02 Functional Design\ P0.dwg

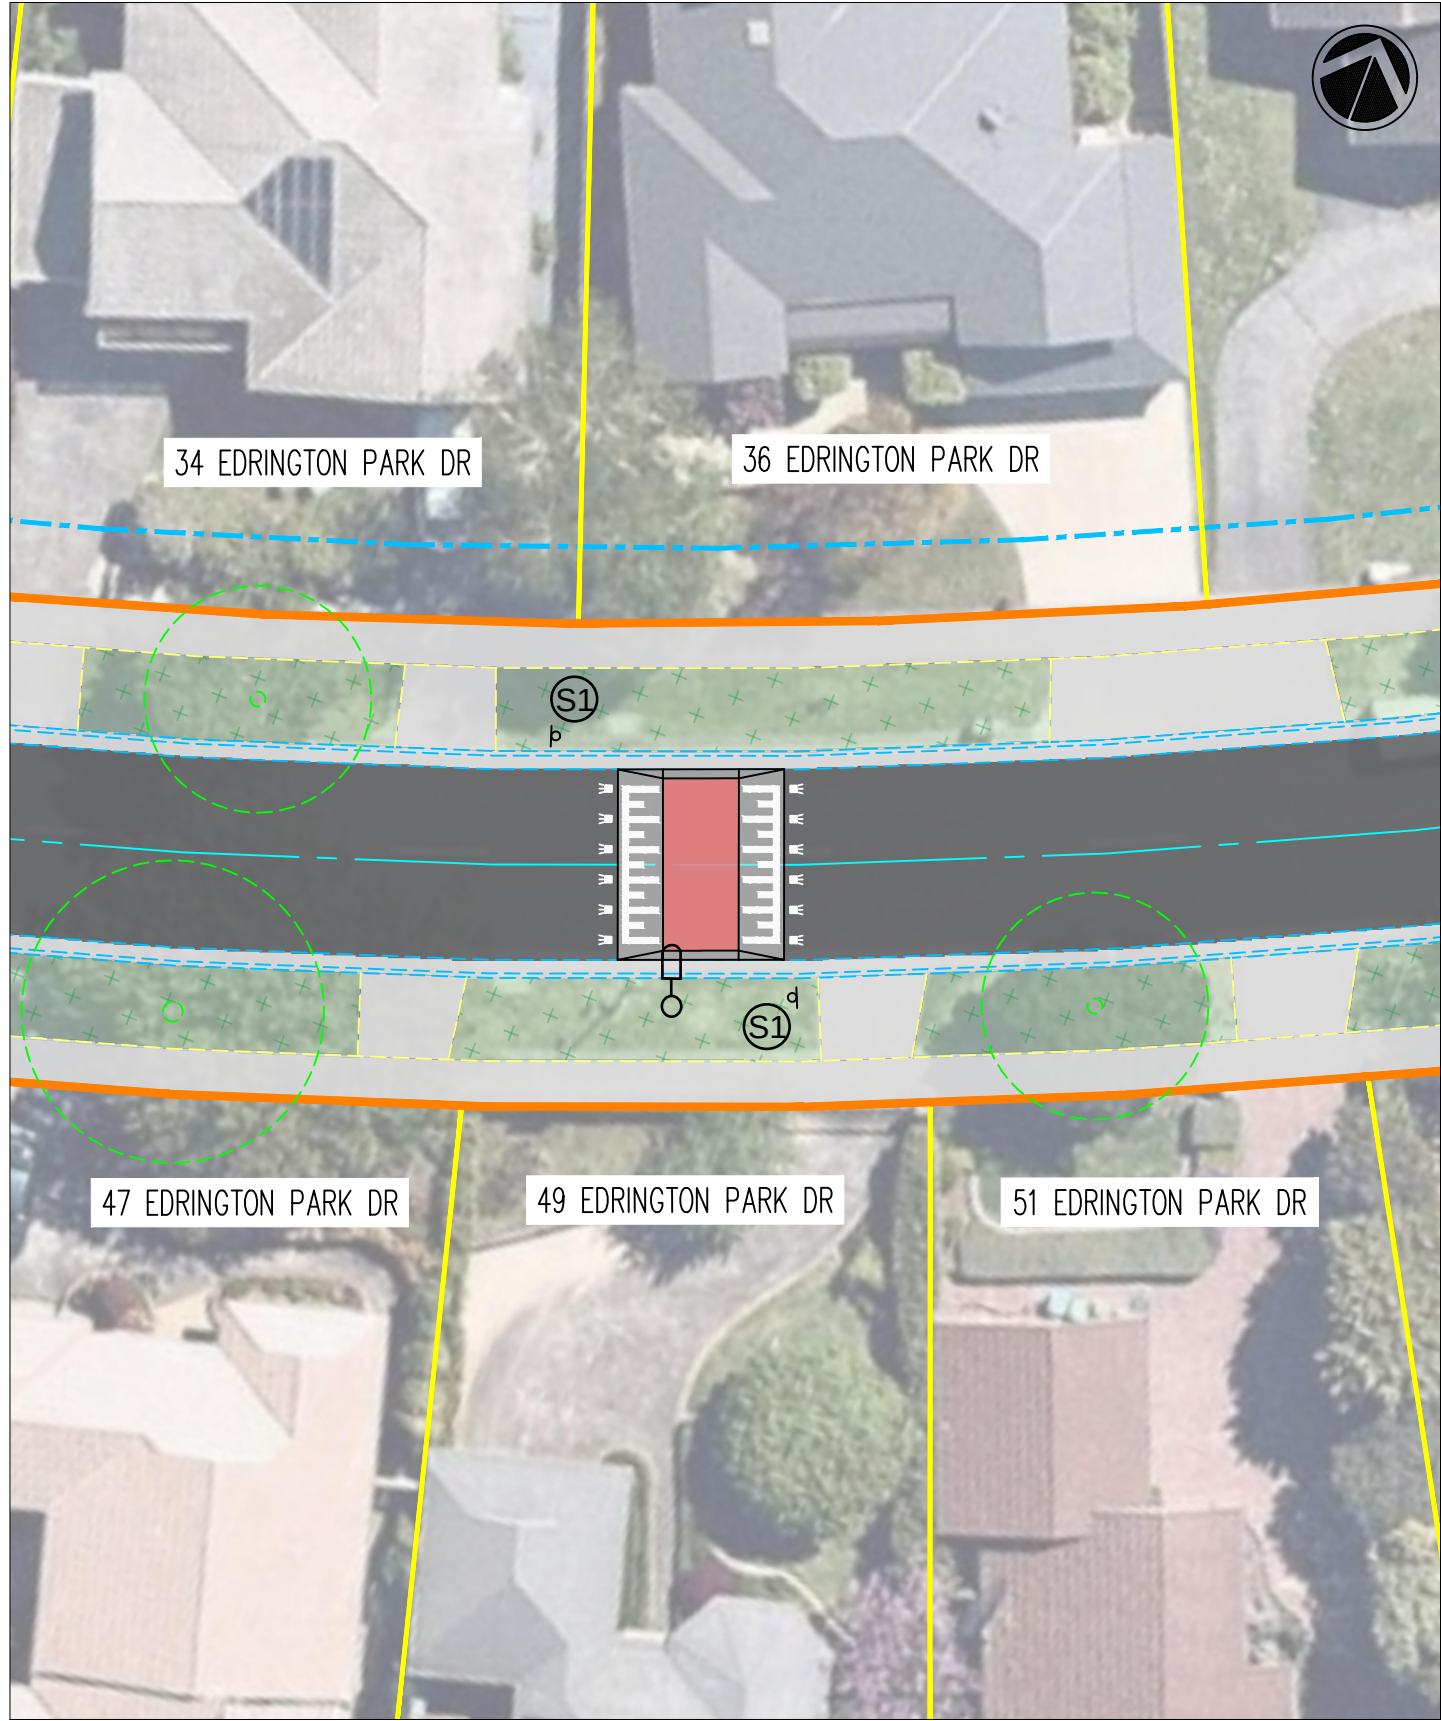

LOCATION 3 - LAYOUT PLAN
 SCALE: 1:250

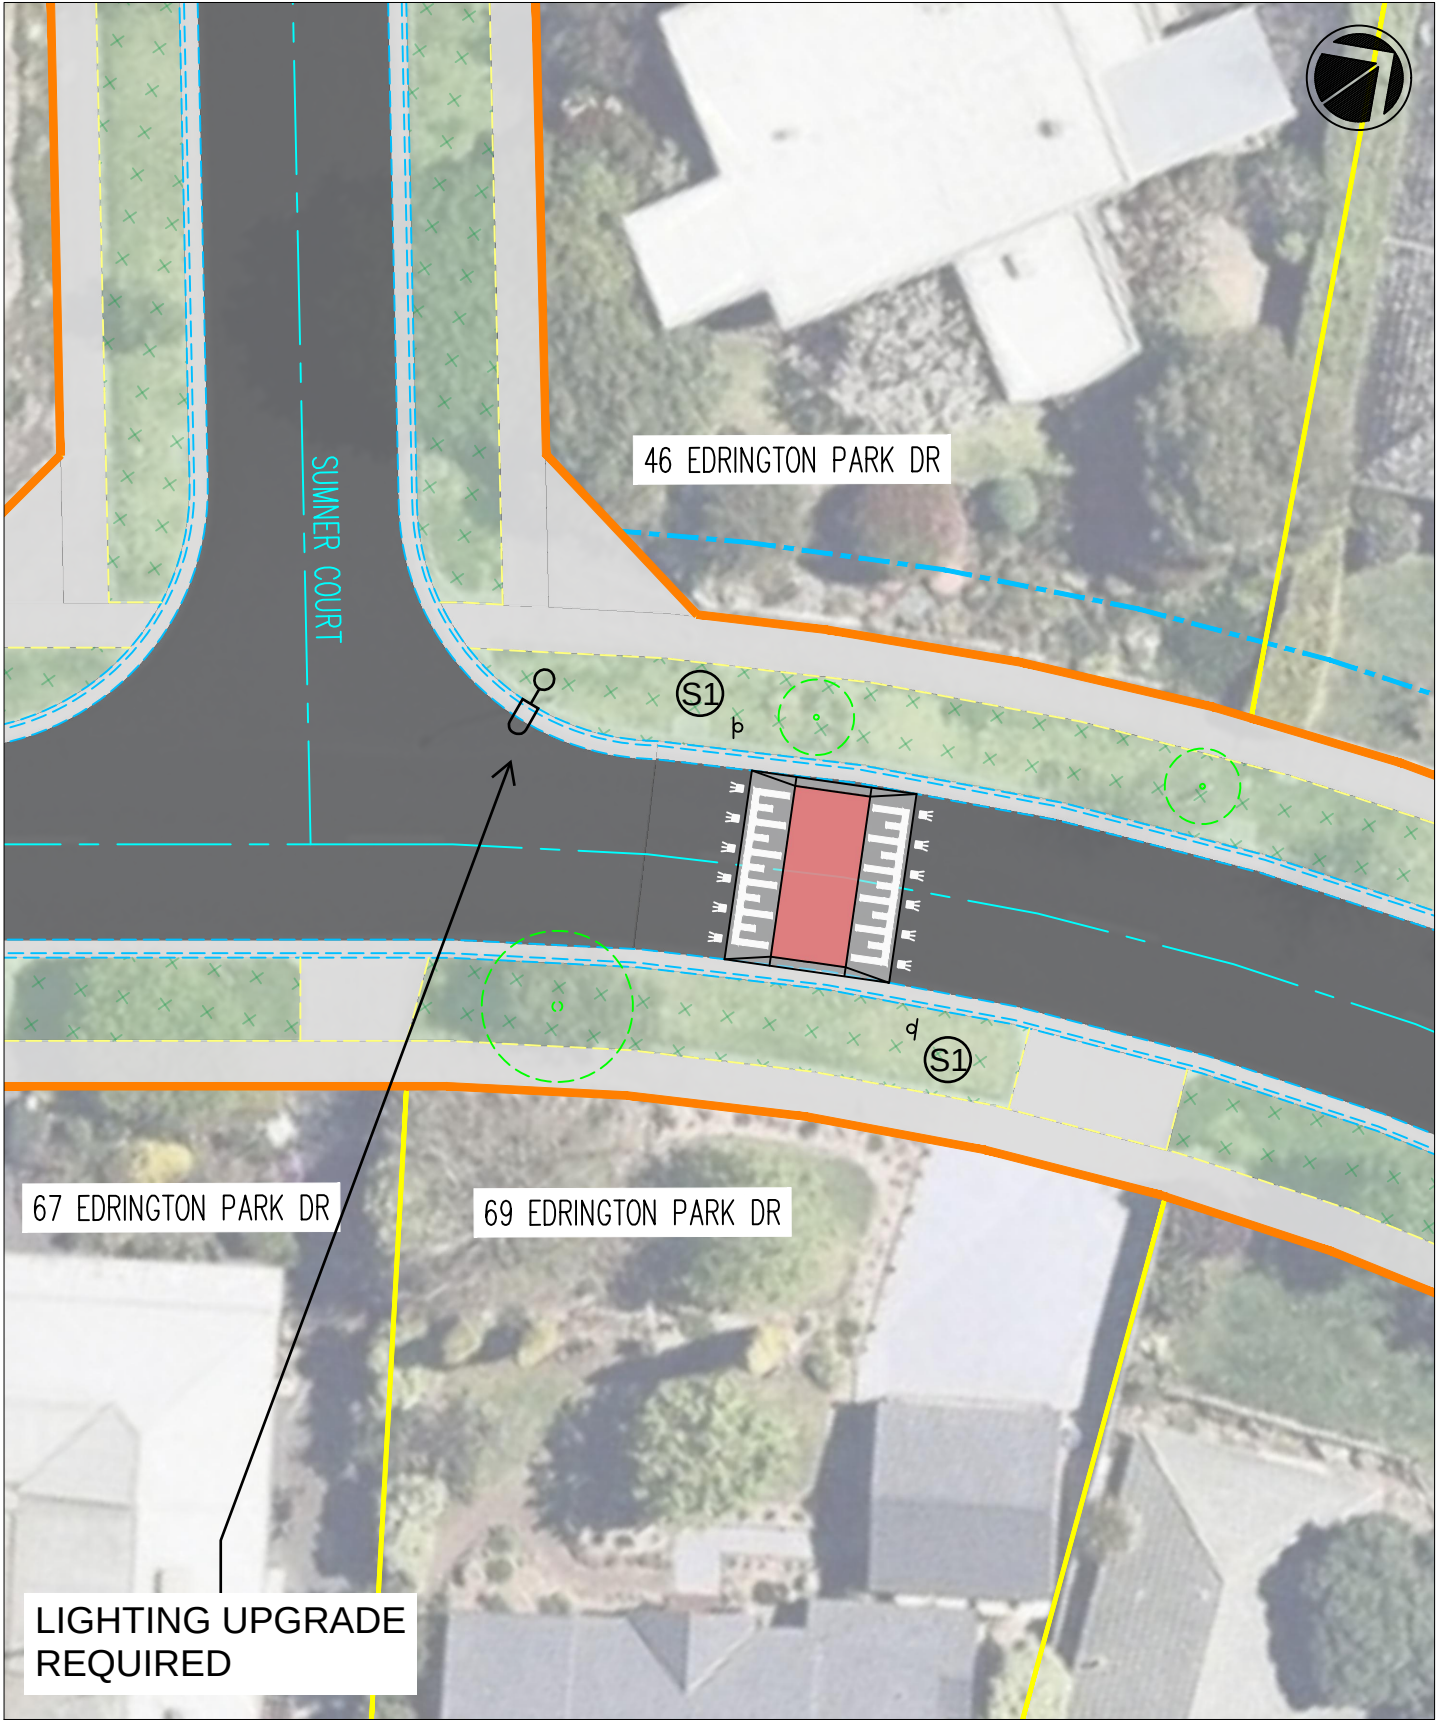


LOCATION 4 - LAYOUT PLAN
 SCALE: 1:250

PRELIMINARY




LEGEND										AMENDMENTS				DATUM: A.H.D.		SCALE: AS SHOWN		CITY OF CASEY			MANAGER CITY DESIGN AND CONSTRUCTION	
PROPOSED DRAINAGE	GAS MAIN	FIRE PLUG	SEWER MANHOLE	GRAVEL DRIVE	PSM	DATE	REMARKS	REV	APP	COORD. SYS.: GDA94			JOB NO.	LOCAL TRAFFIC MANAGEMENT SCHEME EDRINGTON PARK DRIVE, BERWICK LAYOUT PLAN 2 OF 3 LOCATIONS 3 AND 4		SHEET 03 OF 05		DATE: 04.01.2019		REVISION		
PROPOSED DRAINAGE PITS	WATER MAIN	STOP VALVE	TELEPHONE PIT	CONCRETE DRIVE	TITLE PEG					SURVEY		DWG.FILENAME										
EXISTING DRAINAGE	TELEPHONE U/G	FIRE HYDRANT	TELEPHONE POLE	THICKENED PATH	NATURAL SURFACE					DESIGN	S.HAMILTON	P0.DWG										
EXISTING DRAINAGE PITS	POWER U/G	POWER POLE	TELEPHONE BOX	TREE	HOUSE NO.					CHECKED		REG. FILE NO.										
PROPOSED KERB AND CHANNEL	POWER OVERHEAD	LIGHT POLE	GAS VALVE	TREE REMOVAL	LOT/LP NO.					CERTIFIED		MELWAY REF. 111 F10										
EXISTING KERB AND CHANNEL	SEWER MAIN	POWER PIT	HOUSE DRAIN	TREE STUMP	PIT NO.					BRIEF NO.		CONTRACT NO.										

PLOTTED: 04 January, 2019 - 4:36 PM
 H:\Work\Civil Design\19-20\LTM - Edrington Park\02 Functional Design\ P0.dwg

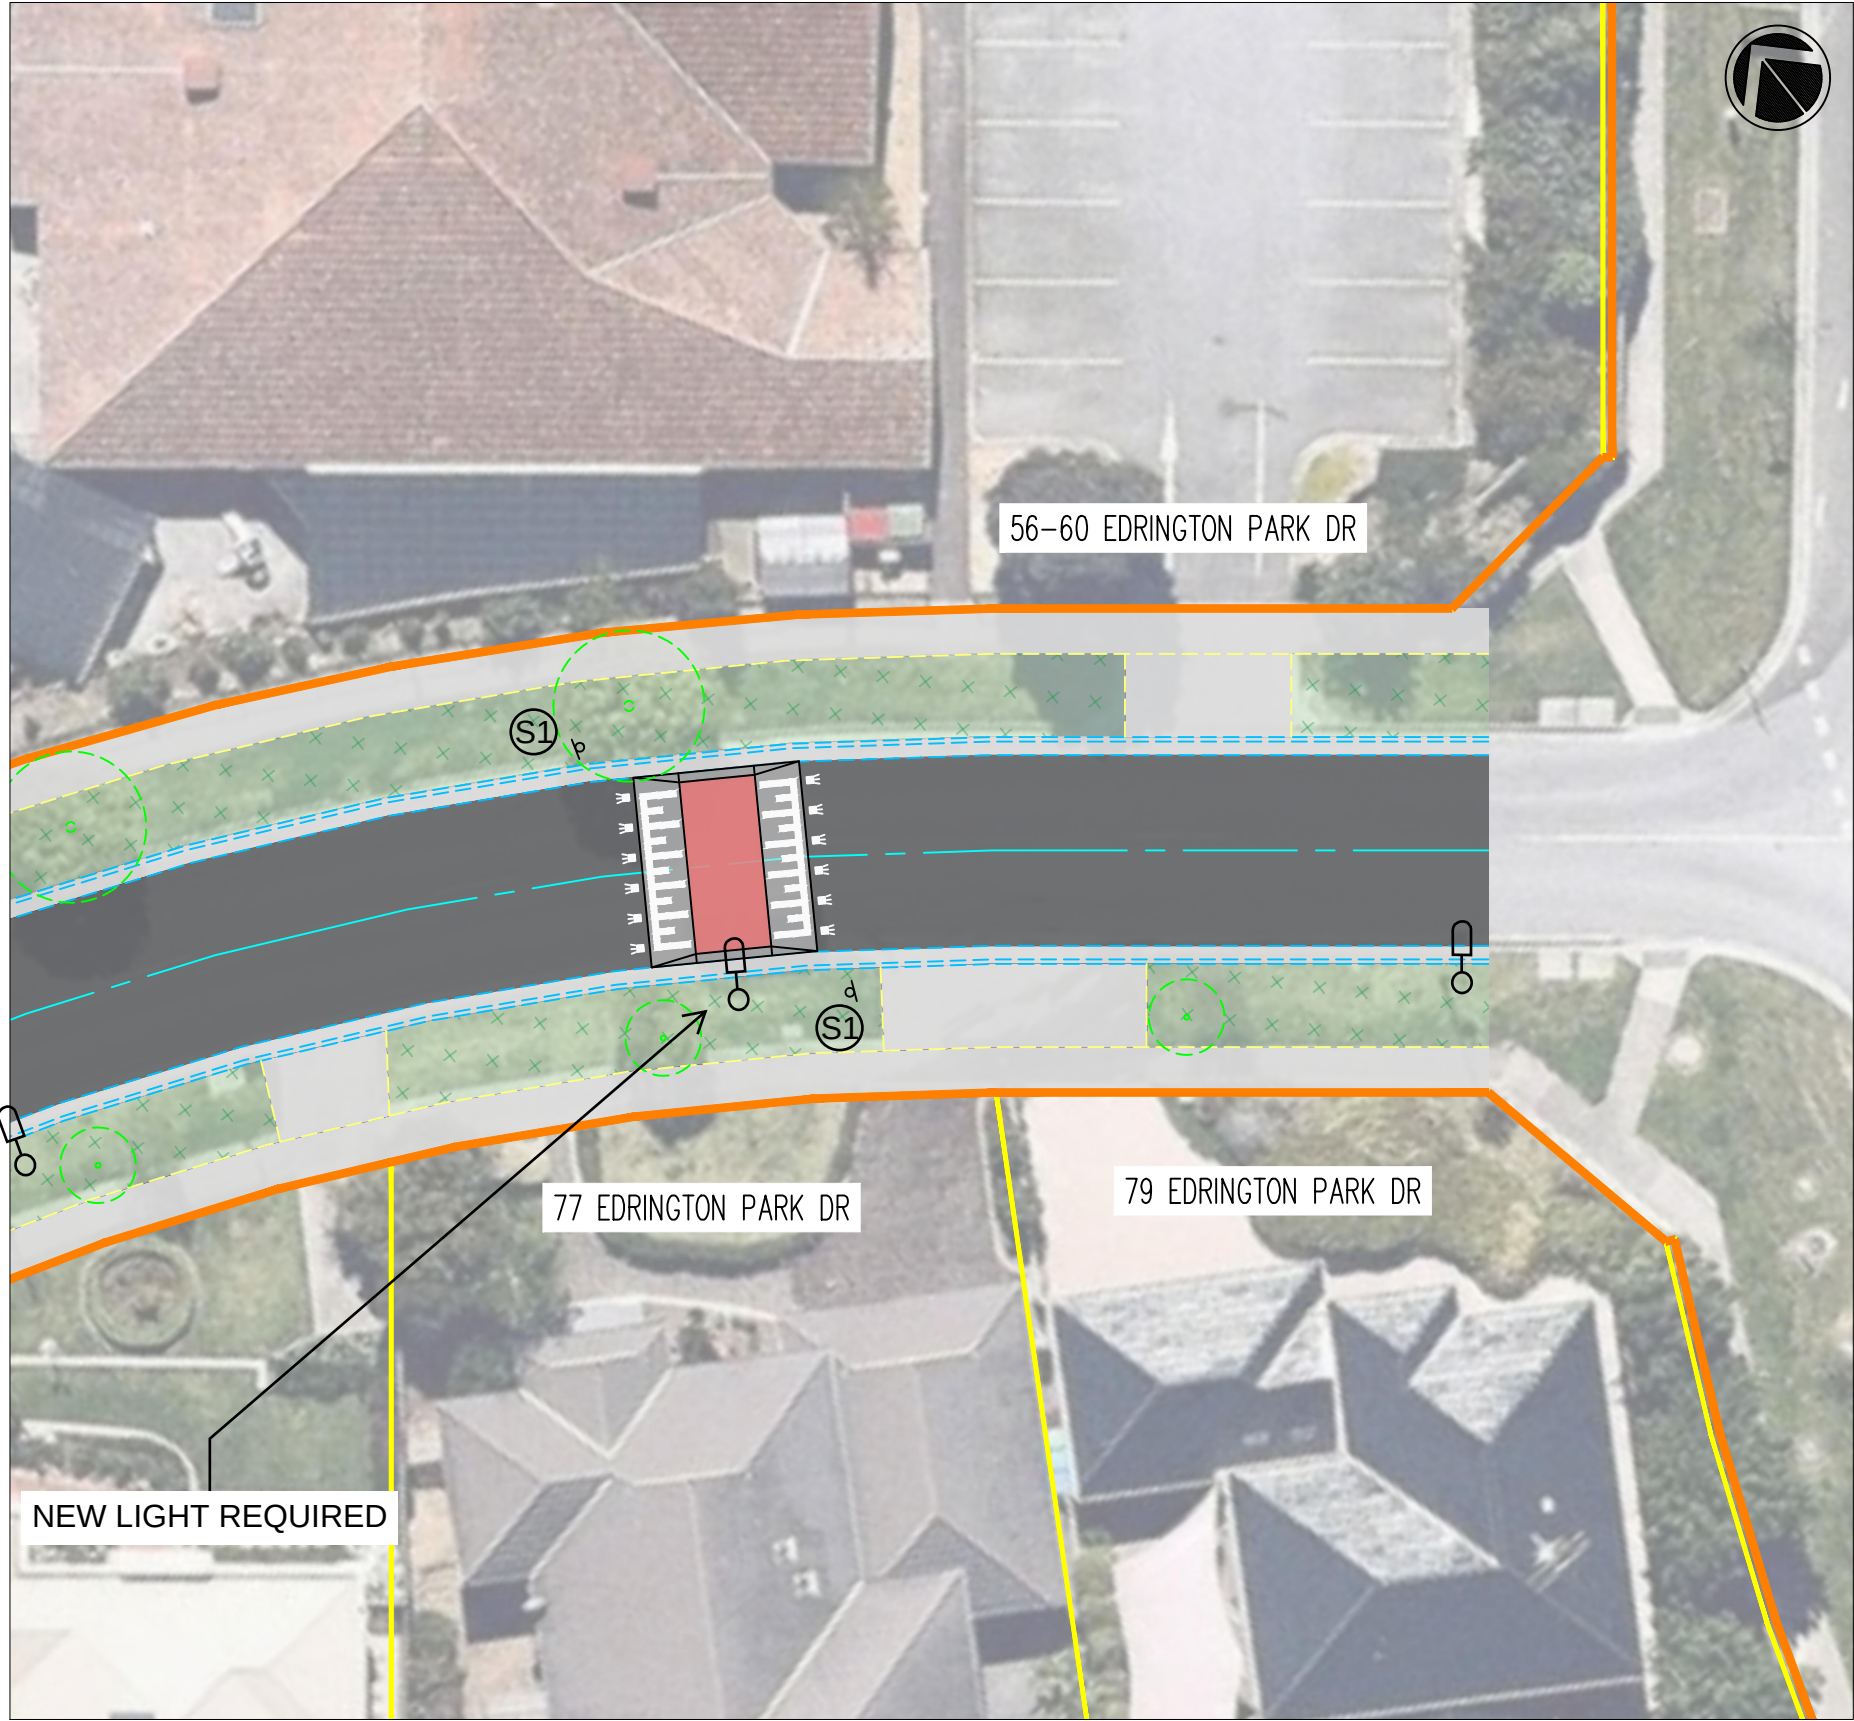


LOCATION 5 - LAYOUT PLAN
 SCALE: 1:250

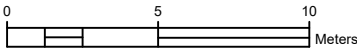




PRELIMINARY

LEGEND										AMENDMENTS				DATUM: A.H.D.		SCALE: AS SHOWN		CITY OF CASEY			MANAGER CITY DESIGN AND CONSTRUCTION	
PROPOSED DRAINAGE	GAS MAIN	FIRE PLUG	SEWER MANHOLE	GRAVEL DRIVE	PSM	DATE	REMARKS		REV	APP	COORD. SYS.: GDA94	JOB NO.		LOCAL TRAFFIC MANAGEMENT SCHEME EDRINGTON PARK DRIVE, BERWICK LAYOUT PLAN 3 OF 3 LOCATIONS 5 AND 6			DATE: 04.01.2019					
PROPOSED DRAINAGE PITS	WATER MAIN	STOP VALVE	CONCRETE DRIVE	TITLE PEG						SURVEY -	DWG.FILENAME P0.DWG		REVISION									
EXISTING DRAINAGE	TELEPHONE U/G	FIRE HYDRANT	THICKENED PATH	NATURAL SURFACE						DESIGN S.HAMILTON	REG. FILE NO.		P0									
EXISTING DRAINAGE PITS	POWER U/G	POWER POLE	TREE	HOUSE NO.						CHECKED -	MELWAY REF. 111 F10		SHEET 04 OF 05									
PROPOSED KERB AND CHANNEL	POWER OVERHEAD	LIGHT POLE	GAS VALVE	TREE REMOVAL	LOT/LP NO.					CERTIFIED	CONTRACT NO.											
EXISTING KERB AND CHANNEL	SEWER MAIN	POWER PIT	HOUSE DRAIN	TREE STUMP	PIT NO.					BRIEF NO.												


PLOTTED: 04 January, 2019 - 4:36 PM H:\Work\Civil Design\19-20\LTM - Edrington Park\02 Functional Design\PO.dwg

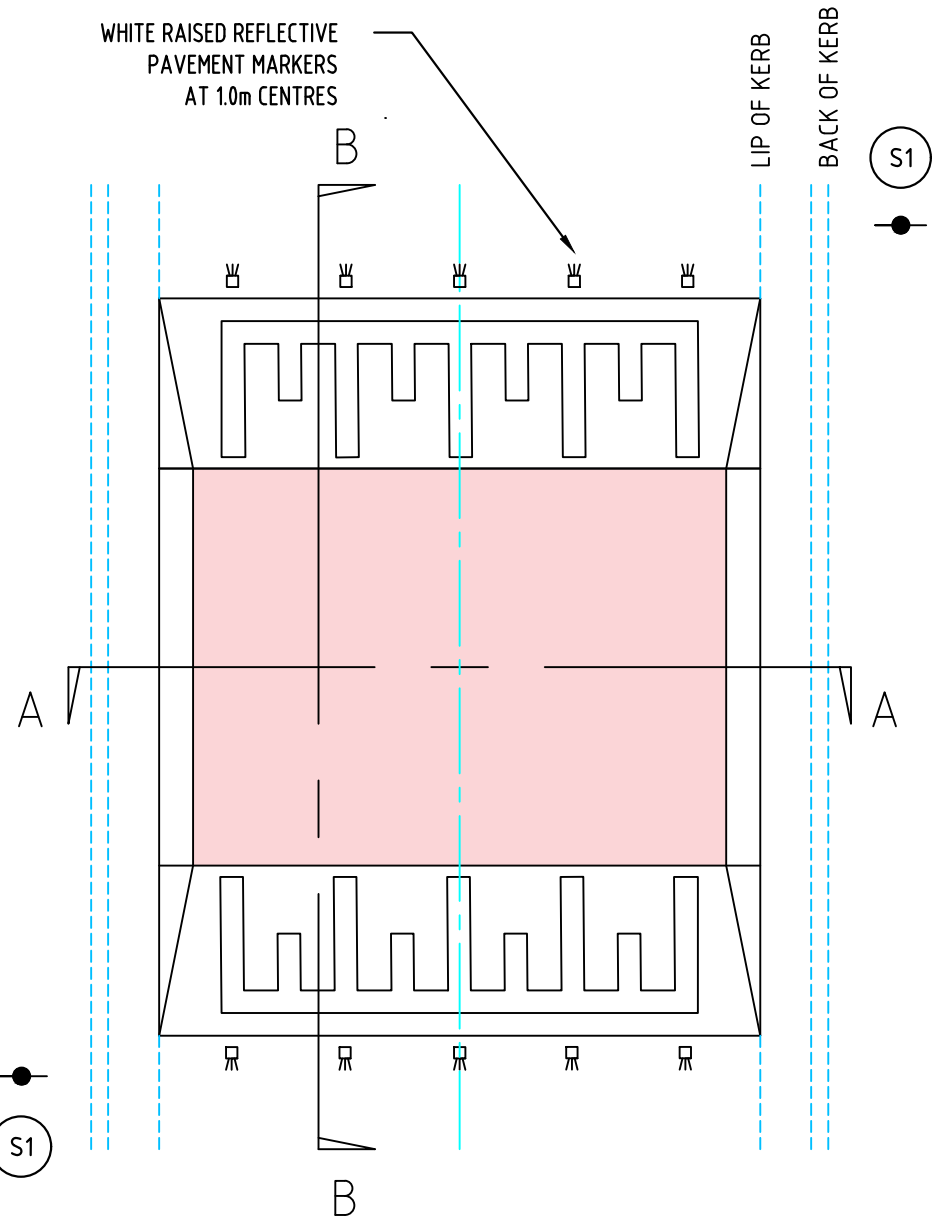

TYPICAL FLAT TOP PLATFORM DETAIL
NOT TO SCALE

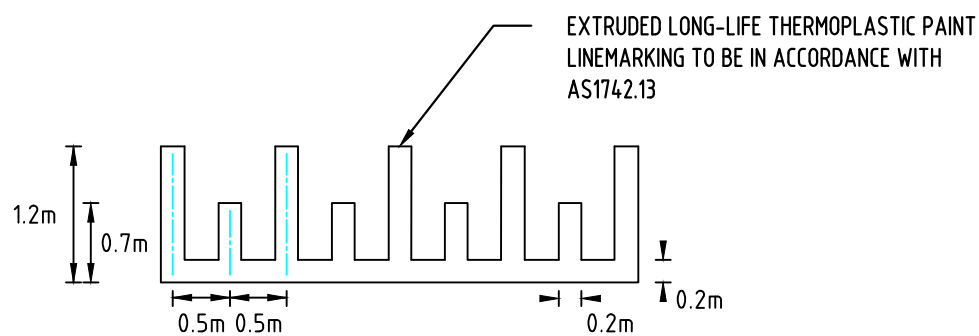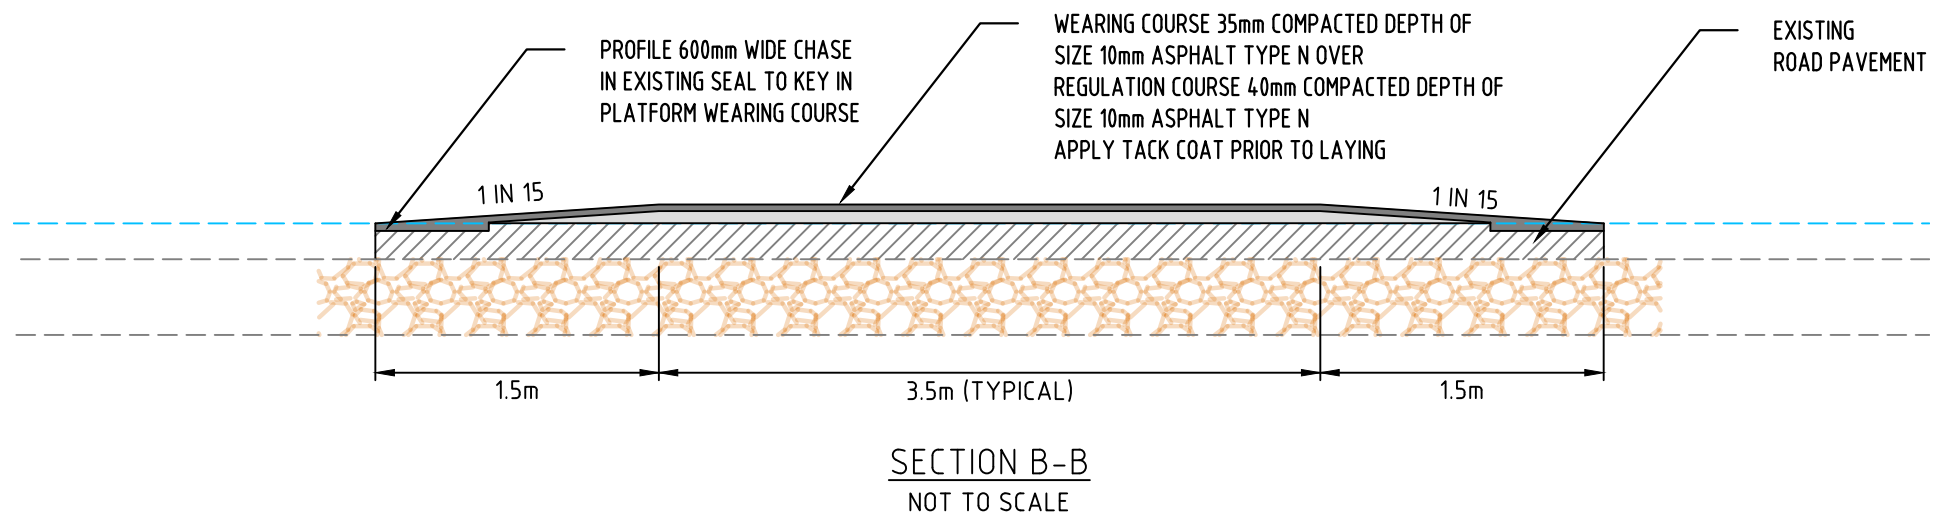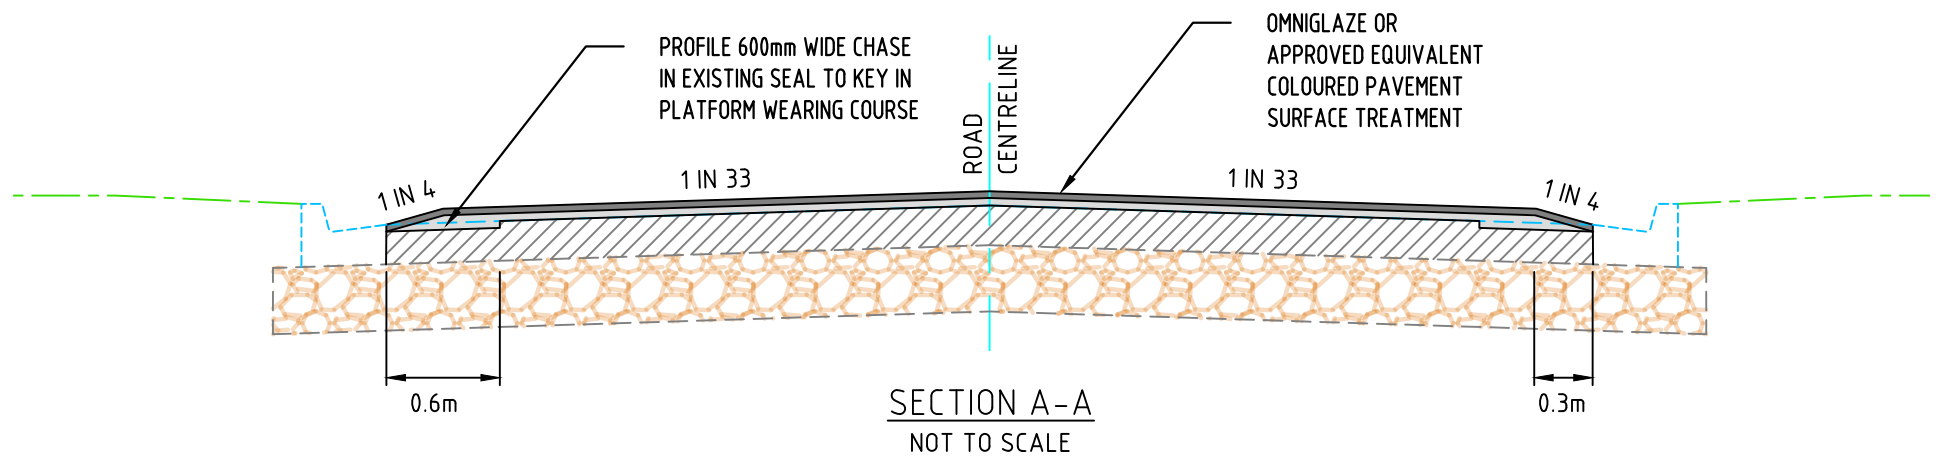

LINEMARKING DETAIL

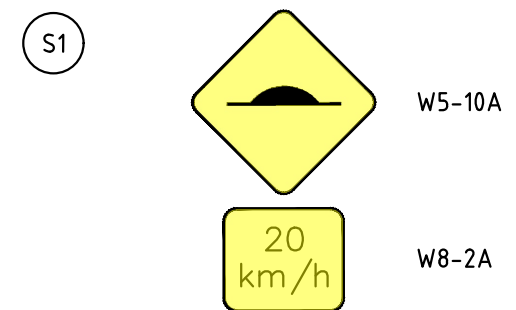

SIGNAGE SCHEDULE

PRELIMINARY

LEGEND

PROPOSED DRAINAGE	GAS MAIN	FIRE PLUG	SEWER MANHOLE	GRAVEL DRIVE	PSM
PROPOSED DRAINAGE PITS	WATER MAIN	STOP VALVE	TELEPHONE PIT	CONCRETE DRIVE	TITLE PEG
EXISTING DRAINAGE	TELEPHONE U/G	FIRE HYDRANT	TELEPHONE POLE	THICKENED PATH	NATURAL SURFACE
EXISTING DRAINAGE PITS	POWER U/G	POWER POLE	TELEPHONE BOX	TREE	HOUSE NO.
PROPOSED KERB AND CHANNEL	POWER OVERHEAD	LIGHT POLE	GAS VALVE	TREE REMOVAL	LOT/LP NO.
EXISTING KERB AND CHANNEL	SEWER MAIN	POWER PIT	HOUSE DRAIN	TREE STUMP	PIT NO.

AMENDMENTS

DATE	REMARKS	REV	APP

DATUM:	A.H.D.
COORD. SYS.:	GDA94
SURVEY	-
DESIGN	S.HAMILTON
CHECKED	-
CERTIFIED	-
BRIEF NO.	-

SCALE:	AS SHOWN
JOB NO.	-
DWG.FILENAME	P0.DWG
REG. FILE NO.	-
MELWAY REF.	111 F10
CONTRACT NO.	-

CITY OF CASEY
LOCAL TRAFFIC MANAGEMENT SCHEME
EDRINGTON PARK DRIVE, BERWICK
PLATFORM DETAILS AND SIGNAGE PLAN

MANAGER CITY DESIGN AND CONSTRUCTION	DATE:	04.01.2019
REVISION		
C05	P0	
SHEET	05	OF 05