THE ARCADE VILLAGE - LOCAL NEIGHBOURHOOD ACTIVITY CENTRE

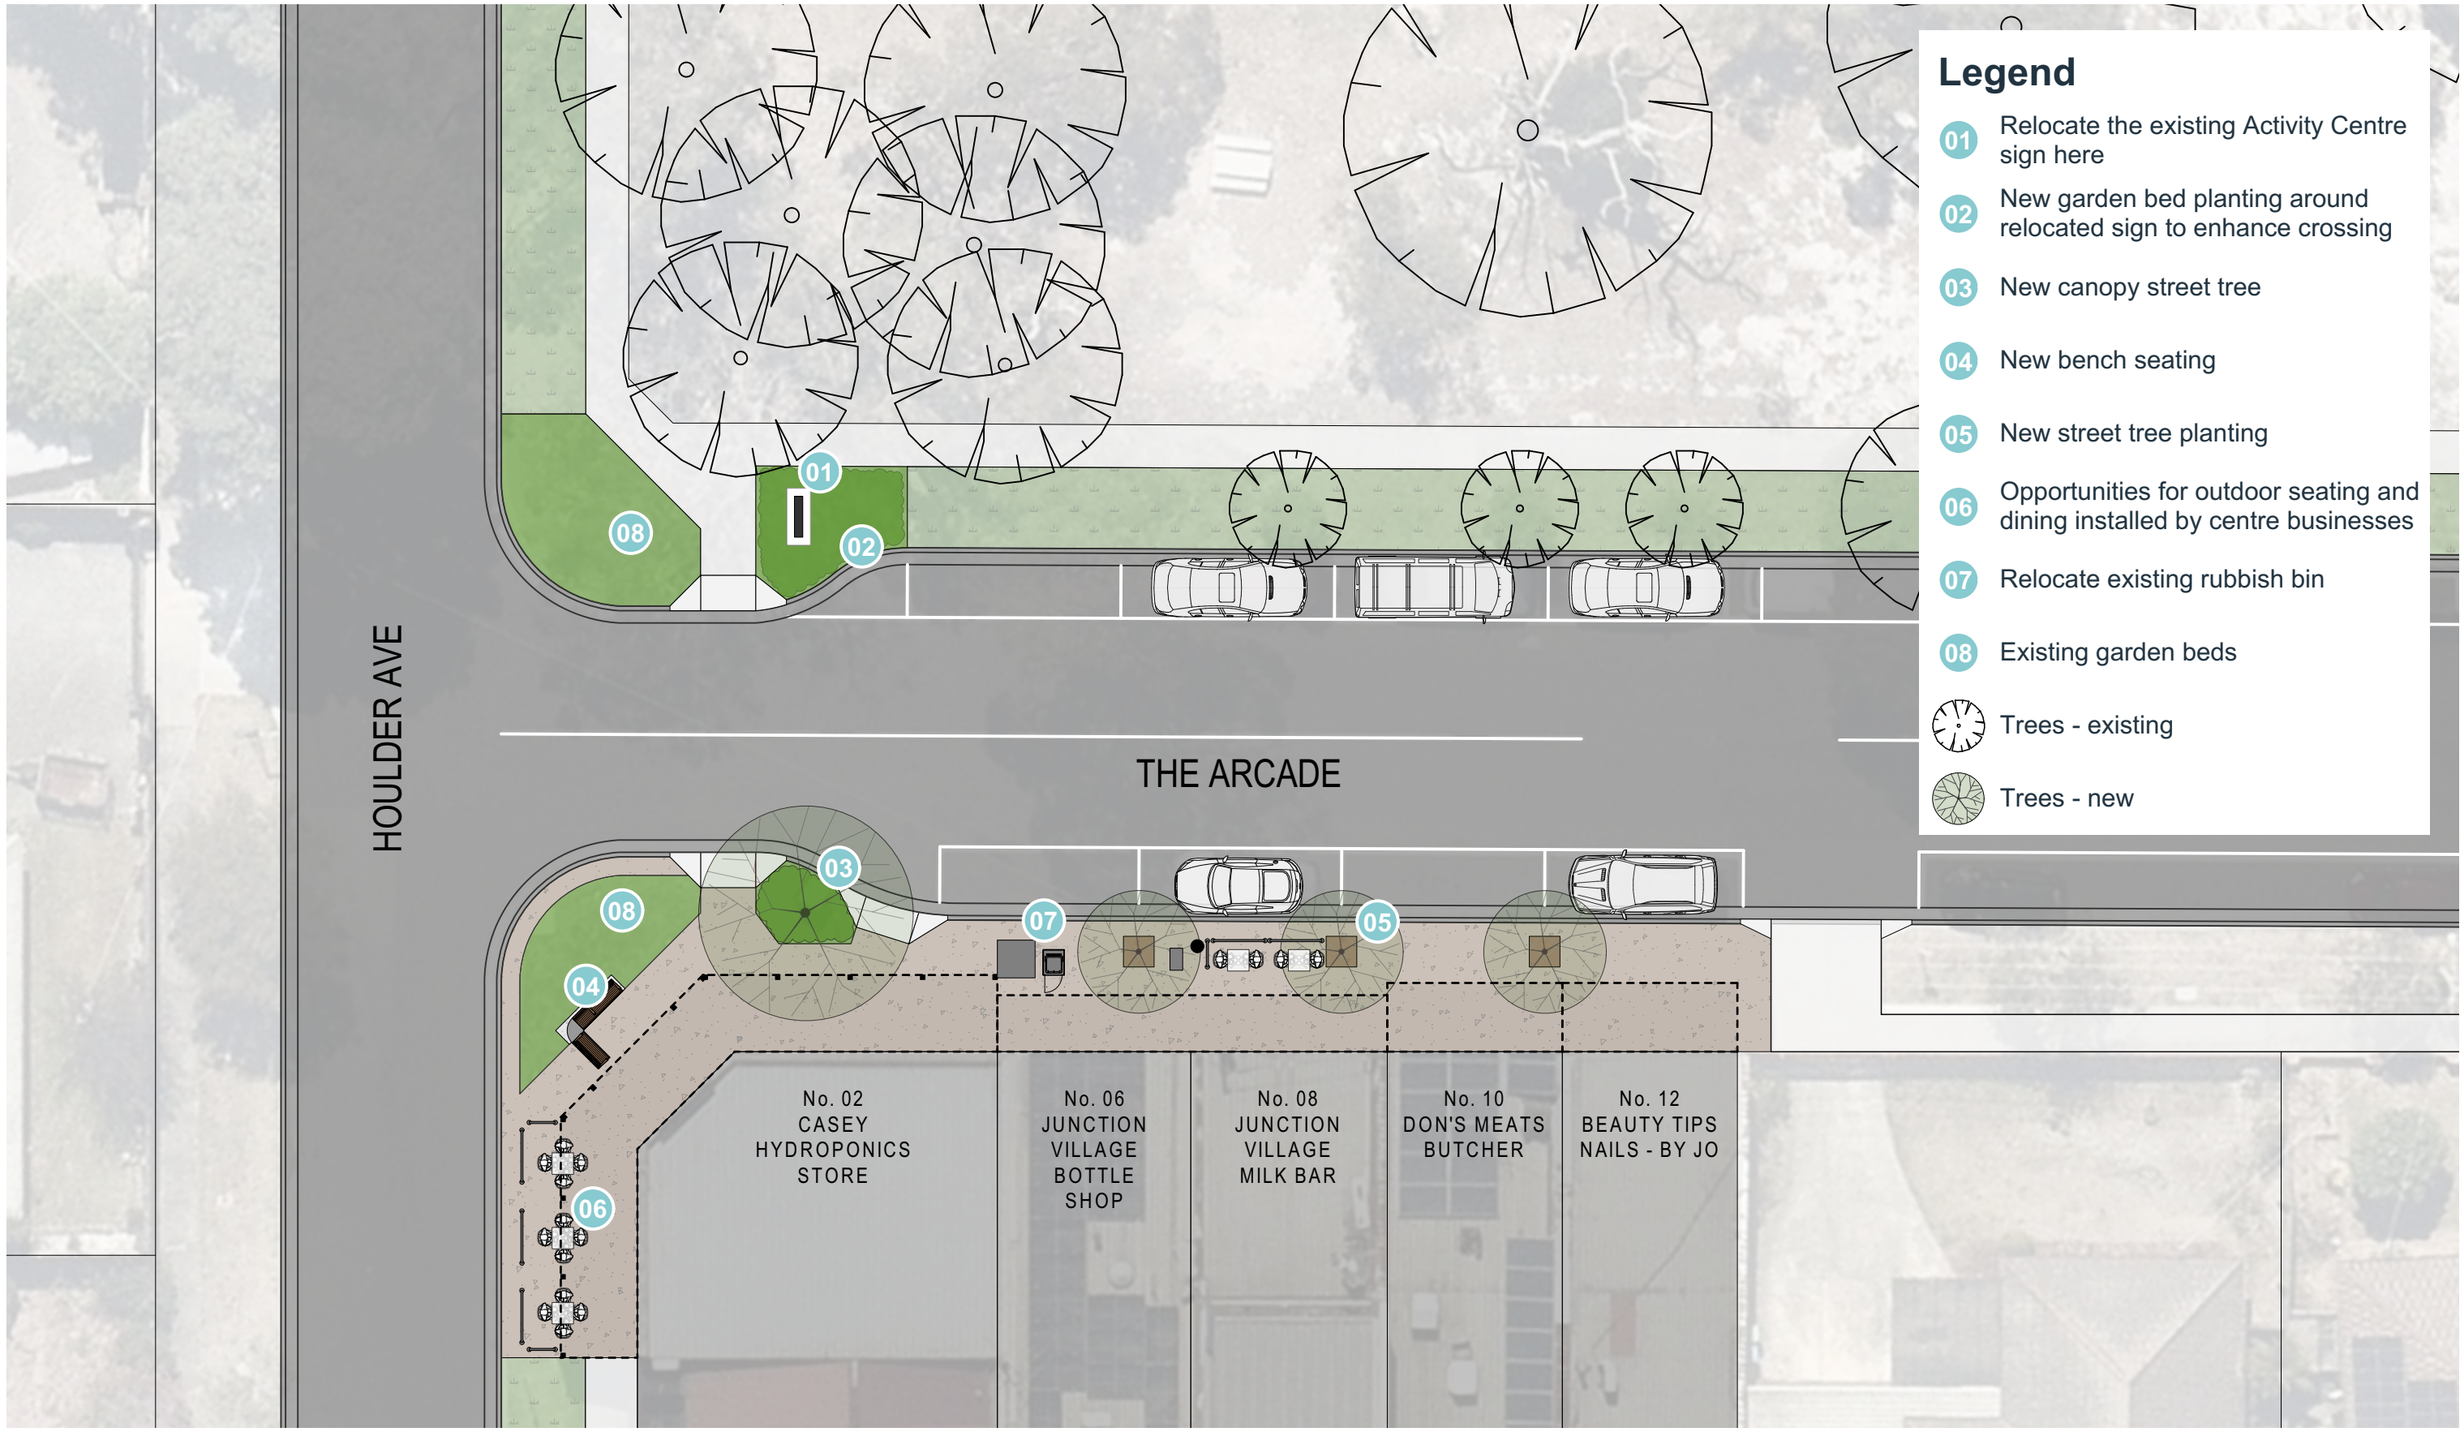

CONCEPT DESIGN

Scale 1:200 @A3

City of Casey